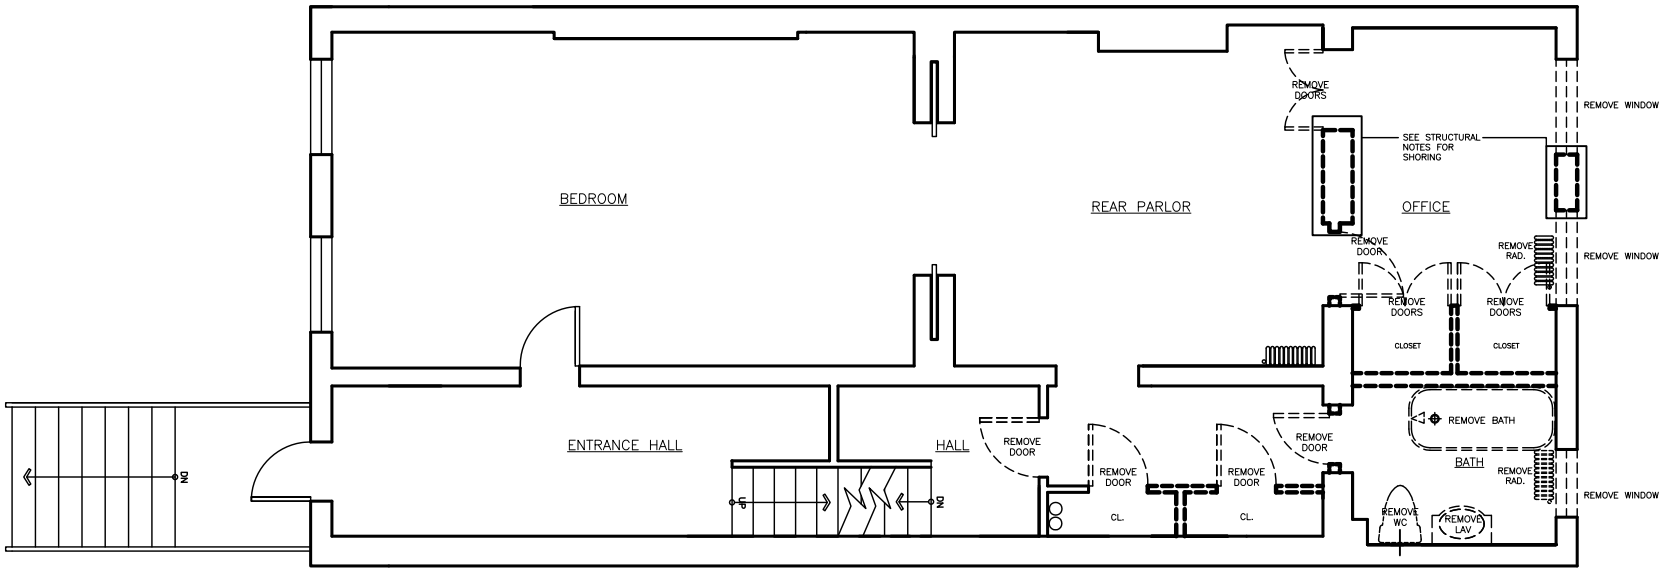

PRE–RENOVATION PARLOR FLOOR

AARON MCDONALD ARCHITECT

VAN KEMPEN RESIDENCE

BROOKLYN, NEW YORK